
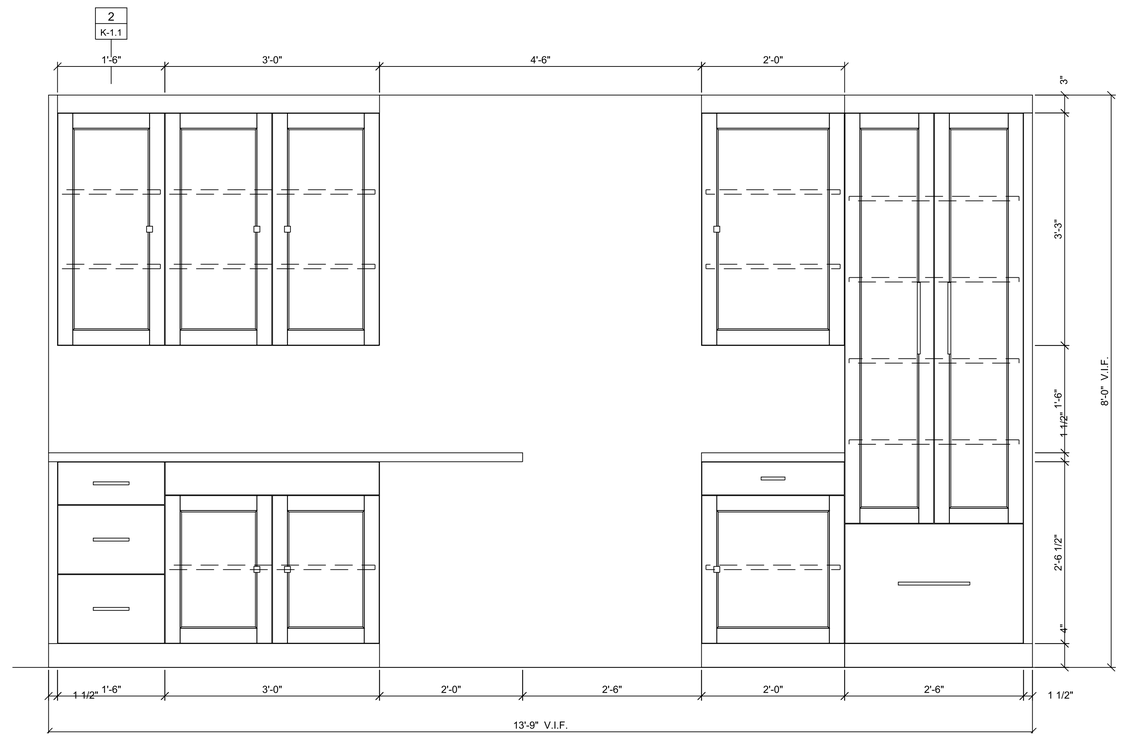


1 FRONT ELEVATION

Scale: 1" = 1'-0"

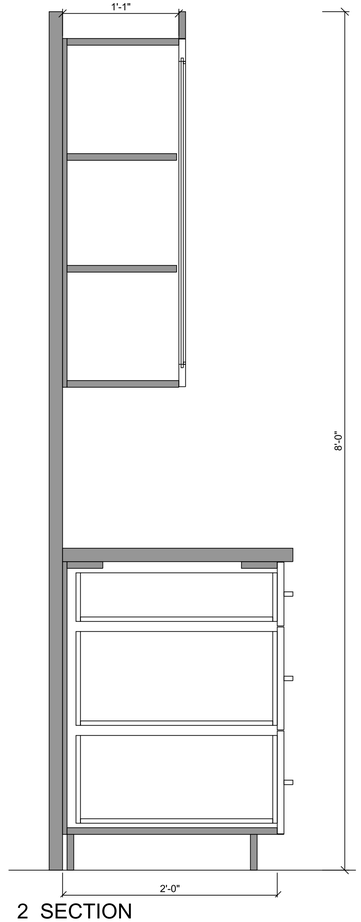

2 SECTION

Scale: 1 1/2" = 1'-0"

DESIGNER:

SAMPLE DESIGNER

SUBMITTAL SET

DATE: 09/24/2026 1st SUBMITTAL

SAMPLE MILLWORK CO.

SAMPLE ONLY
New York, NY

PROJECT NAME:

SAMPLE RESIDENCE

TITLE:

KITCHEN: ELEVATION + SECTION

SCALE: AS NOTED

ISSUE DATE: 09/24/2026

DWG. NO.

K-1.1

APPROVED (CLIENT / DESIGNER):

DATE:

APPROVED (FABRICATOR):

DATE: